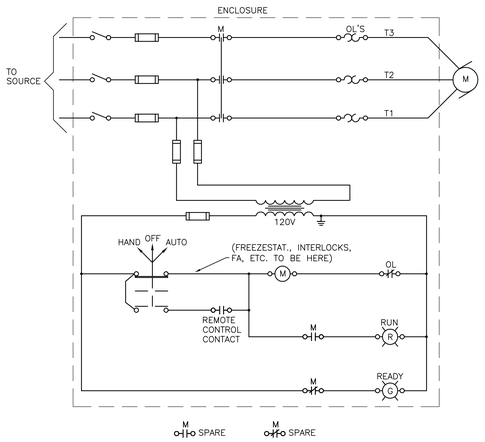

A MOTOR CONTROL SCHEMATIC
SCALE: NONE

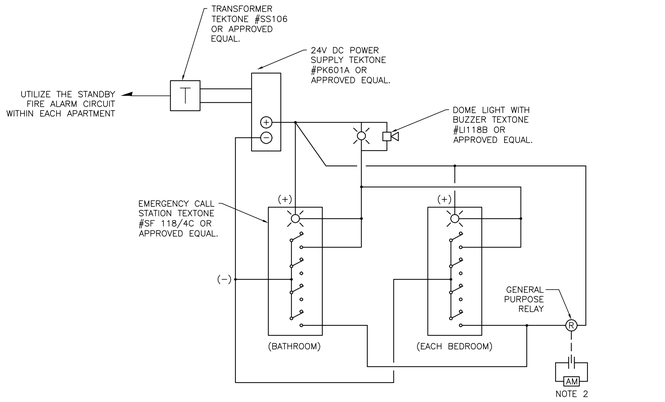

B EMERGENCY CALL STATION ONE-LINE DIAGRAM(TYP. PER APARTMENT)
SCALE: NONE

NOTES:

1. ALL WIRING #18 AWG.
2. PROVIDE CONNECTION TO FIRE ALARM CONTROL PANEL TO INDICATE APARTMENT LOCATION.

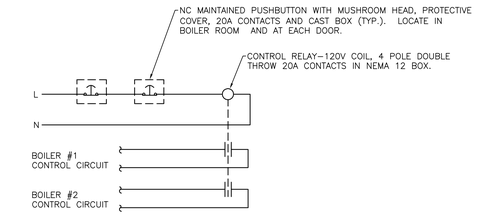

C BOILER EMERGENCY SHUTDOWN SCHEMATIC
SCALE: NOT TO SCALE

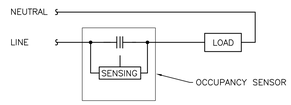

D WALL MOUNTED OCCUPANCY SENSOR WIRING DIAGRAM
SCALE: NTS

E CEILING OCCUPANCY SENSOR WIRING DIAGRAM
SCALE: NTS

F COMMUNICATION OUTLET DETAIL
SCALE: NONE

NOTICE

This document, the property of, prepared and issued by the architect, is submitted for the specific project namely

and the recipient by accepting this document assumes custody and agrees that this document will not be copied or reproduced in part or in whole, and any special features peculiar to this design shall not be incorporated in any other project, unless prior agreement has been obtained in writing. These documents will be returned immediately upon completion of the project or upon the request of the architect.

This document is the exclusive property of the architect, no rights to ownership are transferable, or shall be lost by the filing of this document with any and all public authorities for the purpose of compliance with Codes and or Ordinances, i.e. Building Permit, etc.

ERDMAN ANTHONY
2165 Brighton Henrietta Town Line Rd.
Rochester, NY 14623-2755
Telephone 585 427 8888
Facsimile 585 427 8914
www.erdmananthony.com

CHURCH OF THE HOLY FAMILY SENIOR APARTMENTS

920 TIFFT ST.
BUFFALO, NY 14220

REVISIONS:

SA PROJECT TEAM:
PRINCIPAL P.Silvestri
SR. ARCH. ____ JR. ARCH. ____
DRAWN BY MWH CHECKED BY PJR

SEAL:
STATE OF NEW YORK · ANTHONY G. JOVANITI · 068702 · LICENSED PROFESSIONAL ENGINEER
12/11/09

TITLE:
ELECTRICAL DETAILS

SILVESTRI
ARCHITECTS · PC
80 PINEVIEW DRIVE
AMHERST, NY 14228
PH. 716.691.0900
FAX 716.691.4773

SA JOB #: 04312
DATE: 12-11-09

DRAWING #: E-504