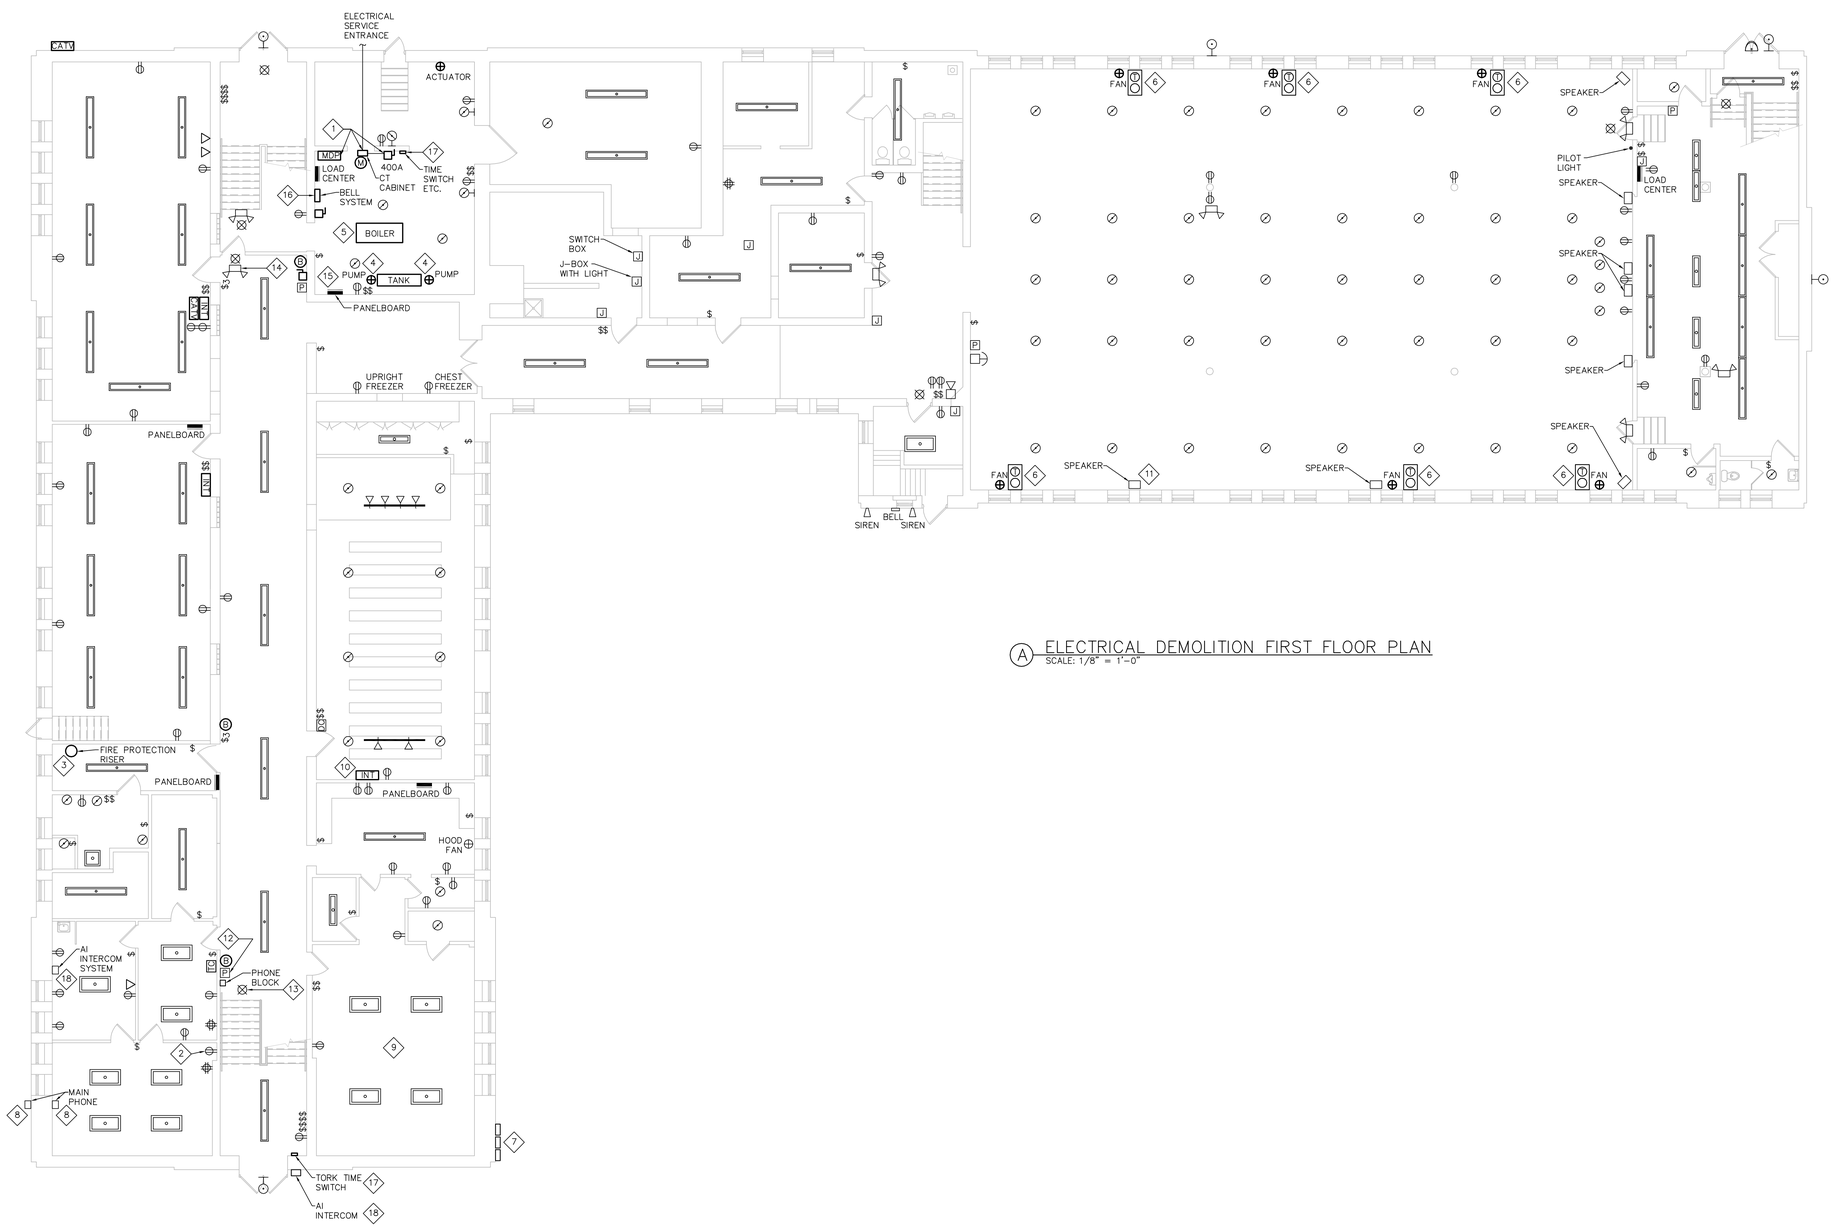

A ELECTRICAL DEMOLITION FIRST FLOOR PLAN
SCALE: 1/8" = 1'-0"

DRAWING NOTES:

1. DISCONNECT AND REMOVE EXISTING ELECTRICAL SERVICE INCLUDING MAIN DISTRIBUTION PANEL (MDP), CT CABINET AND MAIN DISCONNECT SWITCH.
2. REMOVE ALL PAGING SYSTEM CONDUCTORS.
3. DISCONNECT AND REMOVE ANY FIRE ALARM CONNECTIONS TO THE FIRE PROTECTION RISER.
4. DISCONNECT AND REMOVE ELECTRICAL CONNECTIONS TO THE PUMPS ON BOTH SIDES OF THE TANK.
5. DISCONNECT AND REMOVE ELECTRICAL CONNECTION TO THE BOILER.
6. REMOVE EXISTING ELECTRICAL CONNECTION TO THE EXHAUST FAN, THERMOSTAT, AND SPEED CONTROL.
7. REMOVE EXISTING MISCELANEOUS ELECTRICAL SERVICE CONNECTIONS.
8. REMOVE EXISTING INCOMING PHONE SERVICE.
9. REMOVE EXISTING LIGHT FIXTURES. TYPICAL FOR THE ENTIRE FLOOR.
10. REMOVE EXISTING PA SYSTEM INTERCOM. TYPICAL FOR THE ENTIRE FLOOR.
11. REMOVE EXISTING AUDIO SYSTEM SPEAKER. TYPICAL FOR THE ENTIRE AUDITORIUM.
12. REMOVE EXISTING FIRE ALARM SYSTEM DEVICE. TYPICAL FOR THE ENTIRE FLOOR.
13. REMOVE EXISTING EXIT SIGN. TYPICAL FOR THE ENTIRE FLOOR.
14. REMOVE EXISTING EMERGENCY WALLPACK. TYPICAL FOR THE ENTIRE FLOOR.
15. REMOVE EXISTING LOAD CENTER/PANELBOARD.
16. REMOVE THE EXISTING BELL SYSTEM.
17. REMOVE THE EXISTING TIME SWITCHES.
18. REMOVE THE EXISTING AI PHONE SYSTEM.

GENERAL NOTES:

1. DISCONNECT AND REMOVE ALL EXISTING ELECTRICAL EQUIPMENT AND ASSOCIATED SUPPORTS AND CONTROLS, BOXES, CONDUIT, WIRE, ETC., WHERE INDICATED OR WHERE LOCATED ON OR WITHIN WALLS, CEILINGS, TO BE REMOVED, UNLESS OTHERWISE INDICATED.
2. REMOVE ALL EXTERIOR MOUNTED CONDUITS AND CONDUCTORS.

N

NOTICE

This document, the property of, prepared and issued by the architect, is submitted for the specific project namely

and the recipient by accepting this document assumes custody and agrees that this document will not be copied or reproduced in part or in whole, and any special features peculiar to this design shall not be incorporated in any other project, unless prior agreement has been obtained in writing. These documents will be returned immediately upon completion of the project or upon the request of the architect.

This document is the exclusive property of the architect, no rights to ownership are transferable, or shall be lost by the filing of this document with any and all public authorities for the purpose of compliance with Codes and or Ordinances, i.e. Building Permit, etc.

ERDMAN ANTHONY
2165 Brighton Henrietta Town Line Rd.
Rochester, NY 14623-2755
Telephone 585 427 8888
Facsimile 585 427 8914
www.erdmananthony.com

CHURCH OF THE HOLY FAMILY SENIOR APARTMENTS

920 TIFFT ST.
BUFFALO, NY 14220

REVISIONS:

SA PROJECT TEAM:
PRINCIPAL P.Silvestri
SR. ARCH. ____
JR. ARCH. ____
DRAWN BY MJT
CHECKED BY PJR

SEAL:

TITLE:
ELECTRICAL DEMOLITION FIRST FLOOR PLAN

SILVESTRI
ARCHITECTS · PC
80 PINEVIEW DRIVE
AMHERST, NY 14228
PH. 716.691.0900
FAX 716.691.4773

SA JOB #: 04312
DATE: 12-11-09

DRAWING #: ED-101