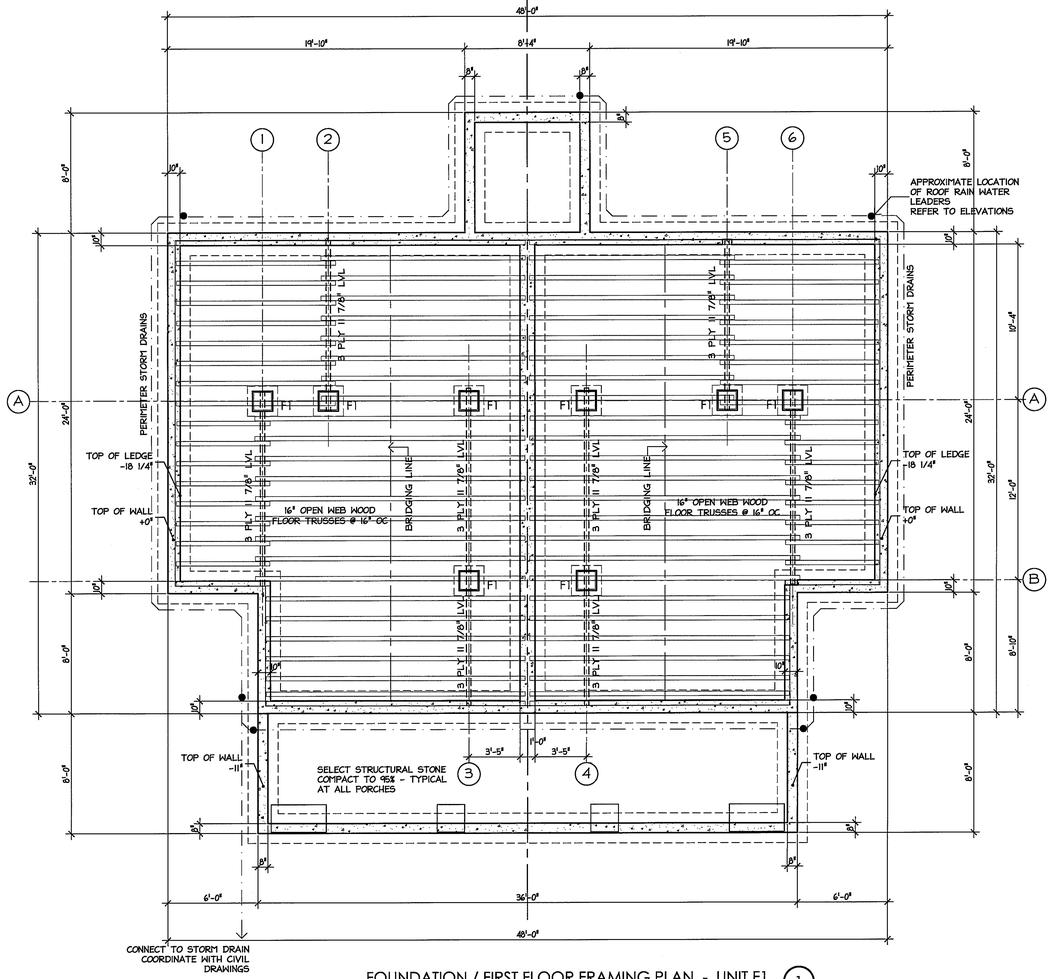

FOUNDATION / FIRST FLOOR FRAMING PLAN - UNIT F1 (1)

SCALE 1/4" = 1'-0"

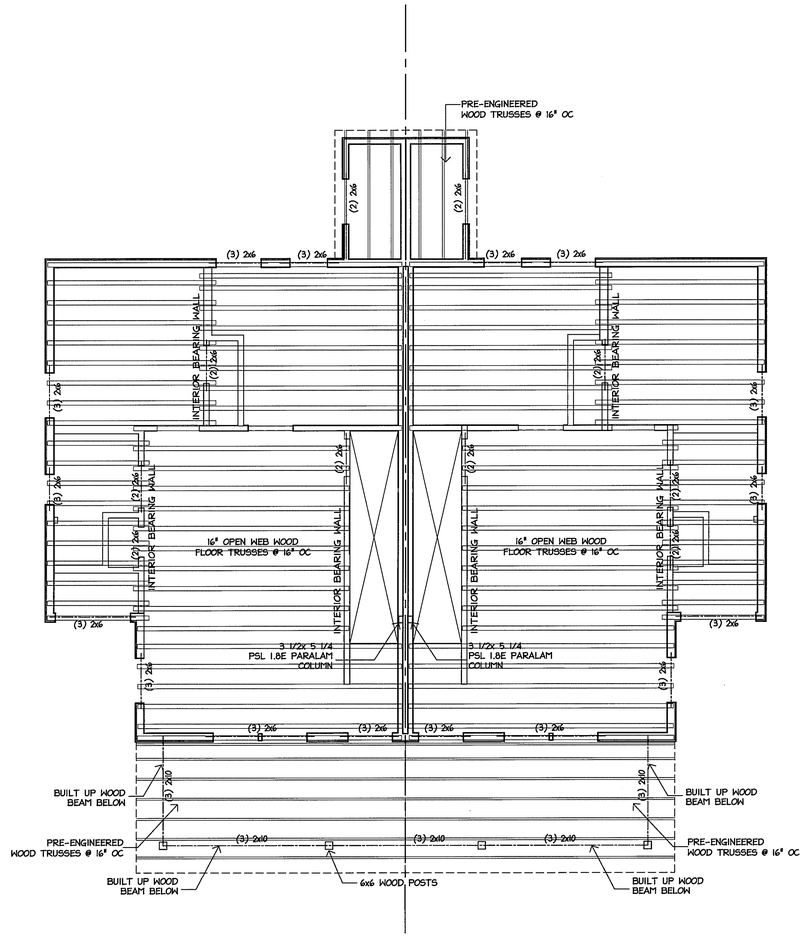

SECOND FLOOR FRAMING PLAN - UNIT F1 (2)

SCALE 1/4" = 1'-0"

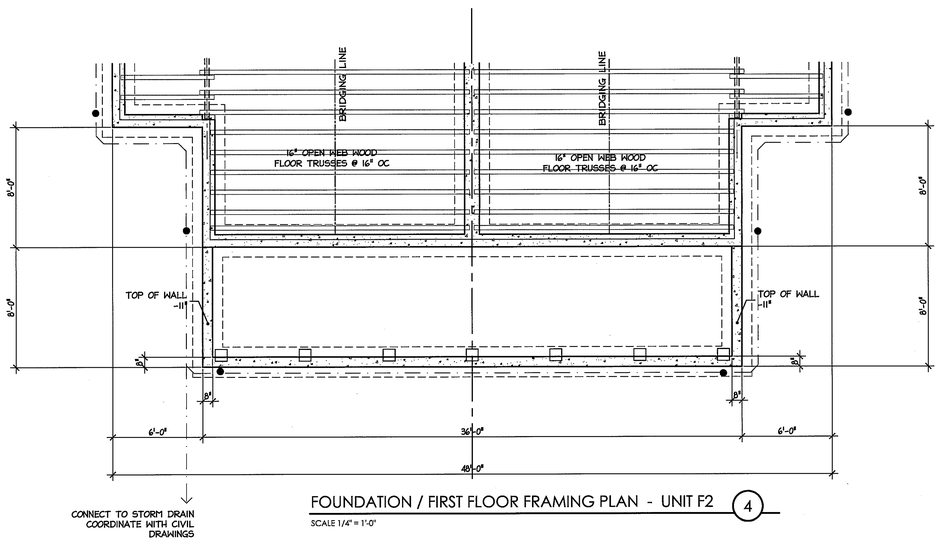

FOUNDATION / FIRST FLOOR FRAMING PLAN - UNIT F2 (4)

SCALE 1/4" = 1'-0"

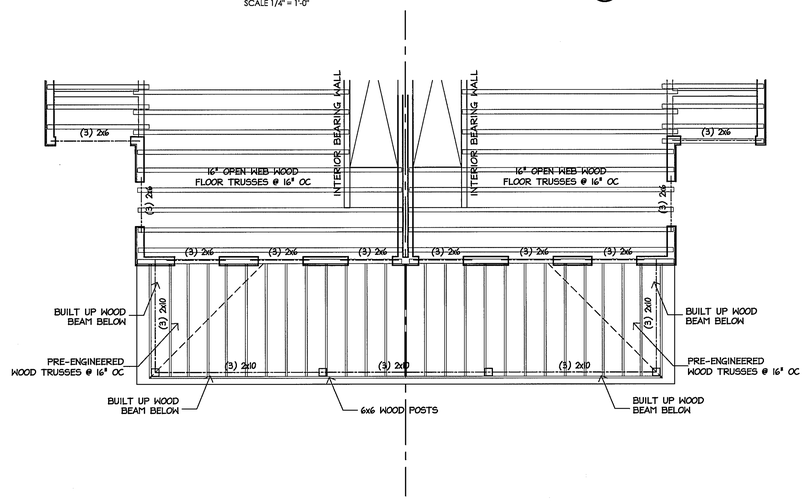

PARTIAL SECOND FLOOR FRAMING PLAN - UNIT F2 (5)

SCALE 1/4" = 1'-0"

STIEGLITZ SNYDER ARCHITECTURE

425 FRANKLIN STREET
BUFFALO, NEW YORK 14202
716.828.9166
www.stieglitzsnyder.com

CONSULTANTS

Tortl Gallas and Partners, Inc.
1300 Spring Street,
4th Floor
Silver Spring, MD 20910
301.588.4800
www.tortligallaschk.com

Structural Engineer
Jansen-Kiener Consulting Engineers
429 Franklin Street
Buffalo, NY 14202
(716) 854-3508 T.
(716) 854-1984 F.

MEP Engineer
Buffalo Engineering, P.C.
4245 Union Road, Suite 204
Buffalo, NY 14225
(716) 633-5300 T.
(716) 633-5598 F.

Civil Engineer and Landscape
C & S Engineering
90 Broadway Ave
Buffalo, NY 14203

CENTER COURT REVITALIZATION

Niagara Falls, New York

STIEGLITZ SNYDER ARCHITECTURE PROJECT 06.21

STIEGLITZ SNYDER ARCHITECTURE RETAINS ALL OWNERSHIP RIGHTS, INCLUDING COPYRIGHT, OF THE DOCUMENTS AND THE DESIGN WITHIN. ANY USE OR REUSE WITHOUT WRITTEN VERIFICATION BY STIEGLITZ SNYDER ARCHITECTURE WILL BE PROSECUTED TO THE FULLEST EXTENT PERMITED BY LAW AND THE OWNER OF THE PROJECT FOR WHICH THE DOCUMENTS WERE MADE, AGENTS AND EMPLOYEES SHALL BE INDEMNIFIED, DEFENDED, AND HELD HARMLESS FROM ANY AND ALL CLAIMS, SUITS, LIABILITY, DAMAGES OR COSTS, INCLUDING REASONABLE ATTORNEYS' FEES ARISING OUT OF OR RESULTING THEREFROM.

REVISIONS

DRAWN BY	CHECKED BY
CBC	

SCALE
AS NOTED

DATE
Nov. 15, 2007

UNIT TYPE F
FOUNDATION / FRAMING PLANS

S101F